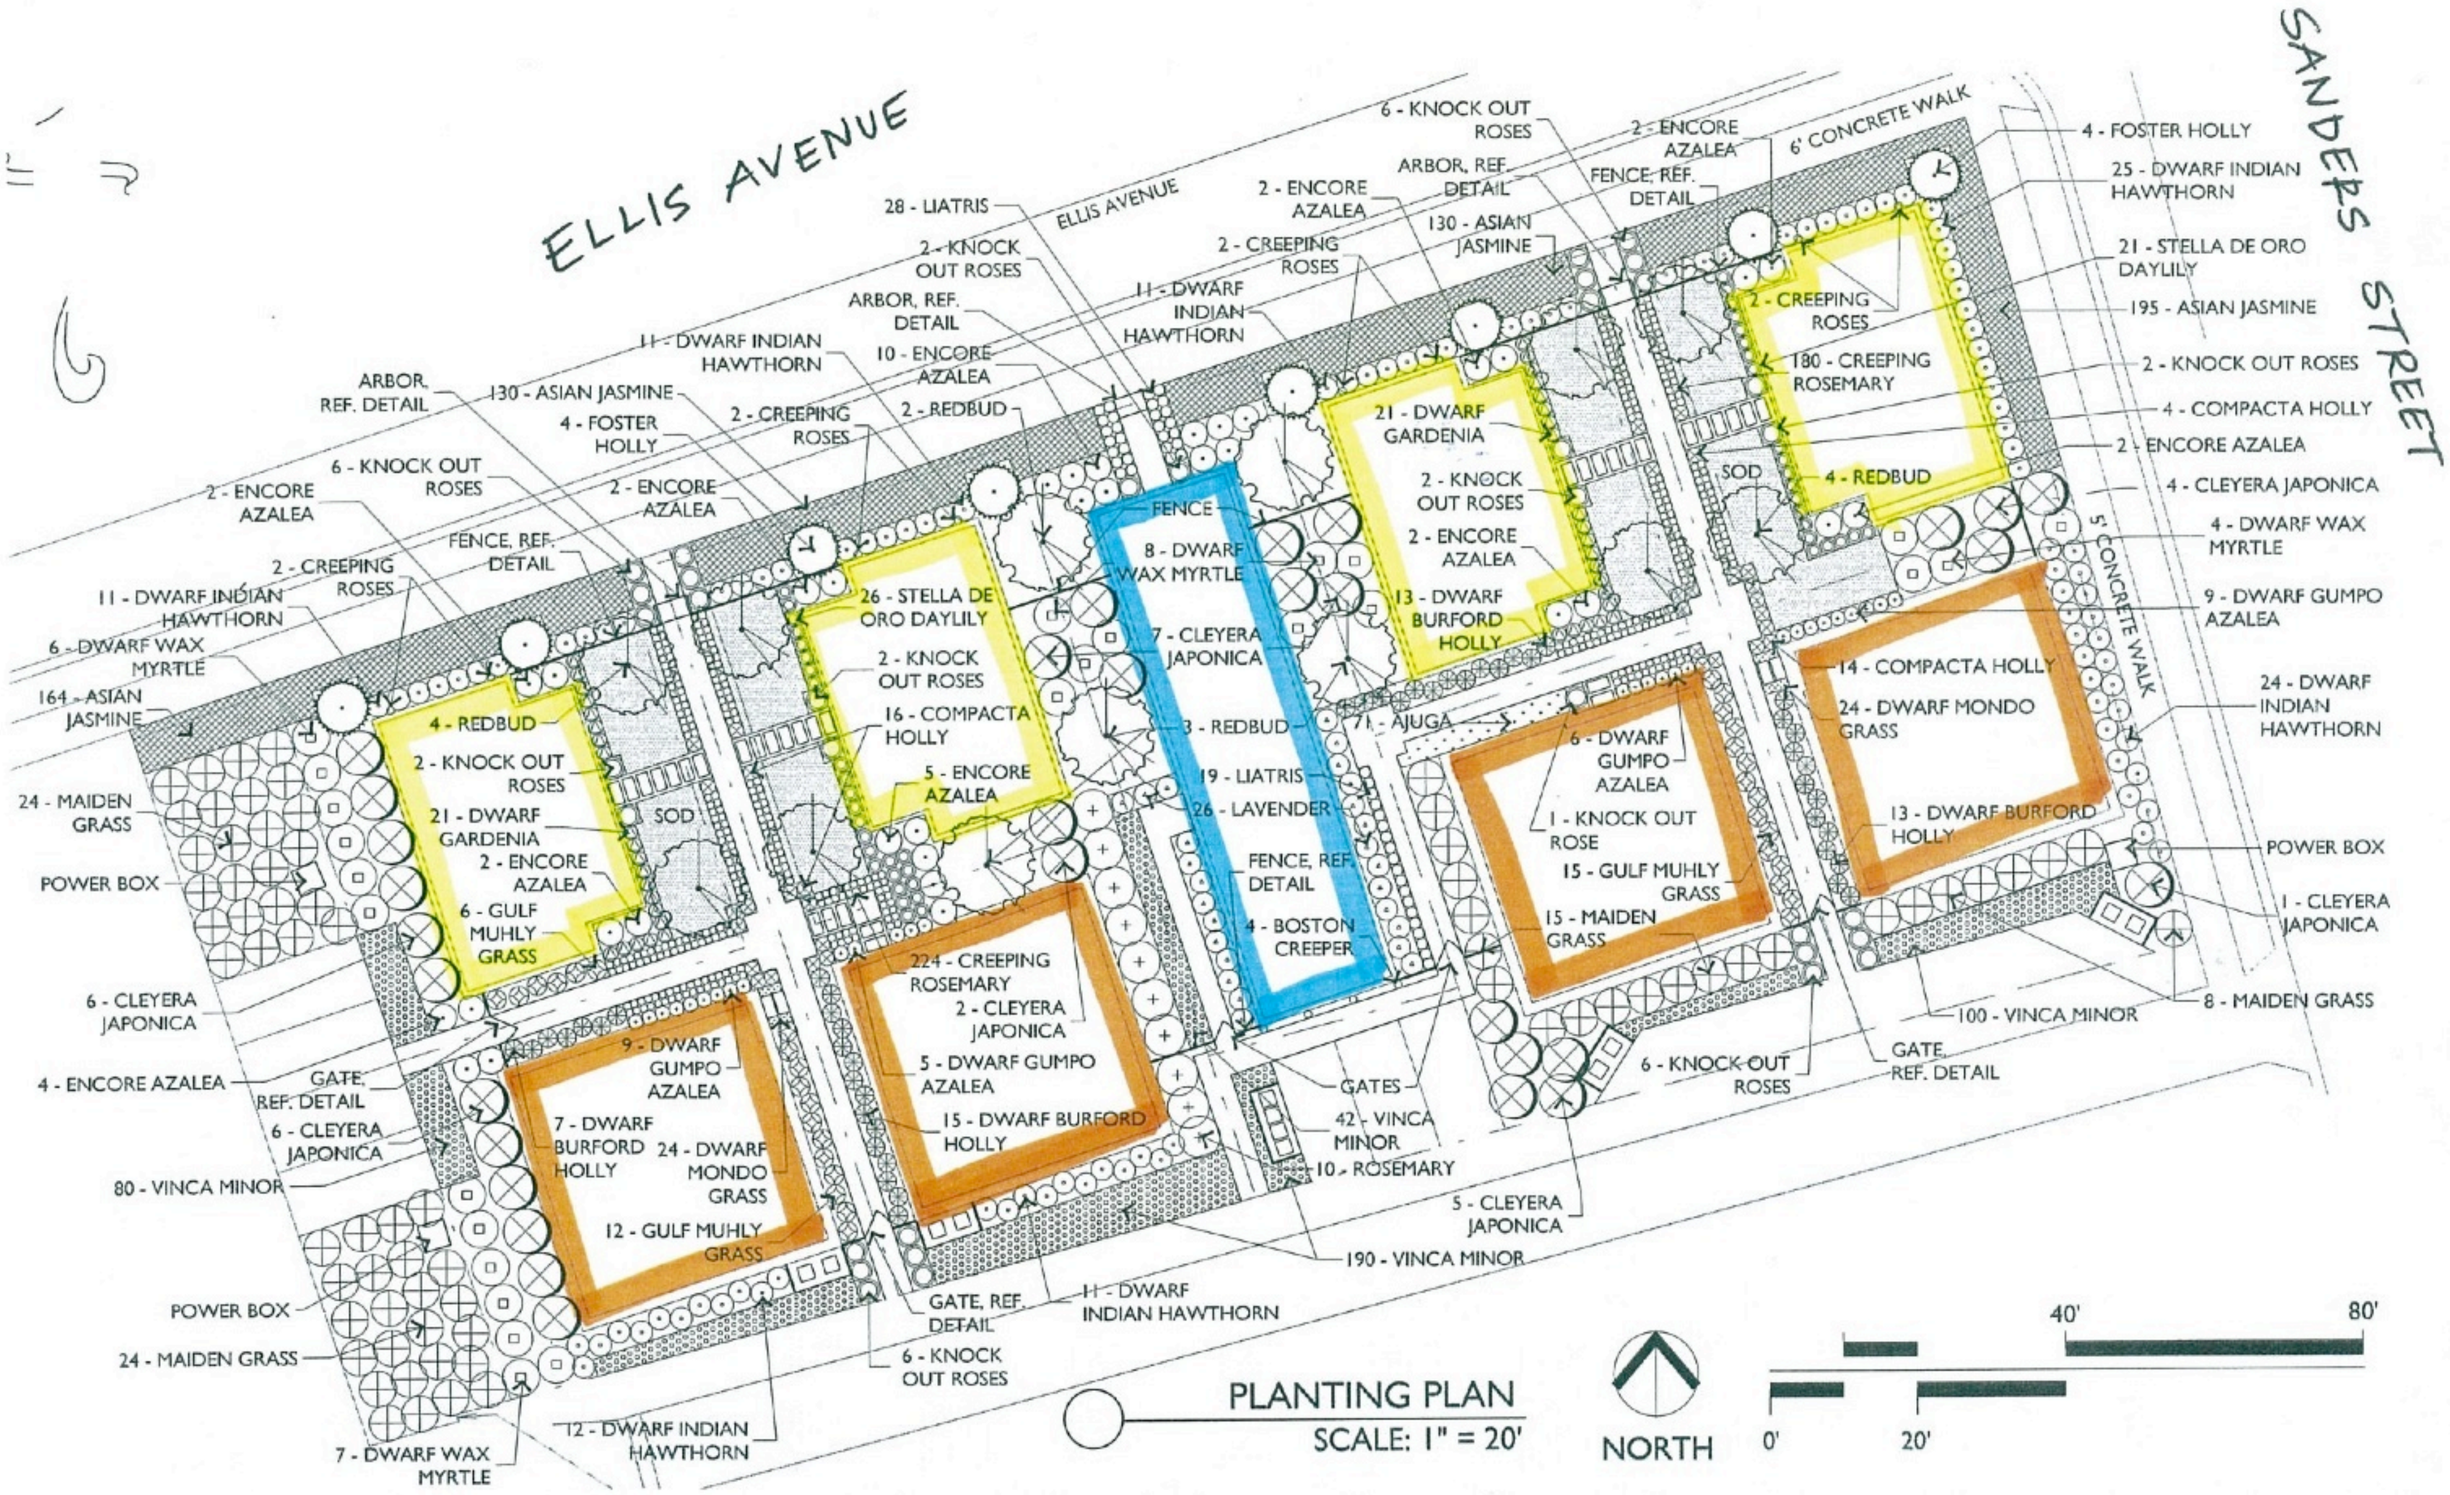
ELLIS AVENUE
SANDERS STREET
6' CONCRETE WALK
5' CONCRETE WALK
ELLIS AVENUE
28 - LIATRIS
2 - KNOCK OUT ROSES
ARBOR, REF. DETAIL
11 - DWARF INDIAN HAWTHORN
10 - ENCORE AZALEA
2 - REDBUD
2 - CREEPING ROSES
130 - ASIAN JASMINE
4 - FOSTER HOLLY
6 - KNOCK OUT ROSES
2 - ENCORE AZALEA
FENCE, REF. DETAIL
2 - CREEPING ROSES
11 - DWARF INDIAN HAWTHORN
6 - DWARF WAX MYRTLE
164 - ASIAN JASMINE
24 - MAIDEN GRASS
POWER BOX
6 - CLEYERA JAPONICA
4 - ENCORE AZALEA
GATE, REF. DETAIL
6 - CLEYERA JAPONICA
80 - VINCA MINOR
POWER BOX
24 - MAIDEN GRASS
7 - DWARF WAX MYRTLE
12 - DWARF INDIAN HAWTHORN
6 - KNOCK OUT ROSES
GATE, REF. DETAIL
11 - DWARF INDIAN HAWTHORN
26 - STELLA DE ORO DAYLILY
2 - KNOCK OUT ROSES
16 - COMPACTA HOLLY
5 - ENCORE AZALEA
4 - REDBUD
2 - KNOCK OUT ROSES
21 - DWARF GARDENIA
2 - ENCORE AZALEA
6 - GULF MUHLY GRASS
SOD
9 - DWARF GUMPO AZALEA
7 - DWARF BURFORD HOLLY
24 - DWARF MONDO GRASS
12 - GULF MUHLY GRASS
224 - CREEPING ROSEMARY
2 - CLEYERA JAPONICA
5 - DWARF GUMPO AZALEA
15 - DWARF BURFORD HOLLY
FENCE
8 - DWARF WAX MYRTLE
7 - CLEYERA JAPONICA
3 - REDBUD
19 - LIATRIS
26 - LAVENDER
FENCE, REF. DETAIL
4 - BOSTON CREEPER
GATES
42 - VINCA MINOR
10 - ROSEMARY
190 - VINCA MINOR
5 - CLEYERA JAPONICA
6 - KNOCK OUT ROSES
2 - ENCORE AZALEA
ARBOR, REF. DETAIL
130 - ASIAN JASMINE
21 - DWARF GARDENIA
2 - KNOCK OUT ROSES
2 - ENCORE AZALEA
13 - DWARF BURFORD HOLLY
71 - AJUGA
6 - DWARF GUMPO AZALEA
1 - KNOCK OUT ROSE
15 - GULF MUHLY GRASS
15 - MAIDEN GRASS
6 - KNOCK OUT ROSES
GATE, REF. DETAIL
100 - VINCA MINOR
8 - MAIDEN GRASS
1 - CLEYERA JAPONICA
POWER BOX
13 - DWARF BURFORD HOLLY
24 - DWARF MONDO GRASS
14 - COMPACTA HOLLY
24 - DWARF INDIAN HAWTHORN
9 - DWARF GUMPO AZALEA
4 - DWARF WAX MYRTLE
4 - CLEYERA JAPONICA
2 - ENCORE AZALEA
4 - COMPACTA HOLLY
2 - KNOCK OUT ROSES
195 - ASIAN JASMINE
21 - STELLA DE ORO DAYLILY
25 - DWARF INDIAN HAWTHORN
4 - FOSTER HOLLY
2 - CREEPING ROSES
180 - CREEPING ROSEMARY
SOD
4 - REDBUD
PLANTING PLAN
SCALE: 1" = 20'
NORTH
0'
20'
40'
80'
2-story
1- story
2-story master down